


GRAPHIC SCALE

0 5 10 20

1 inch = 10 feet

SITE KEY

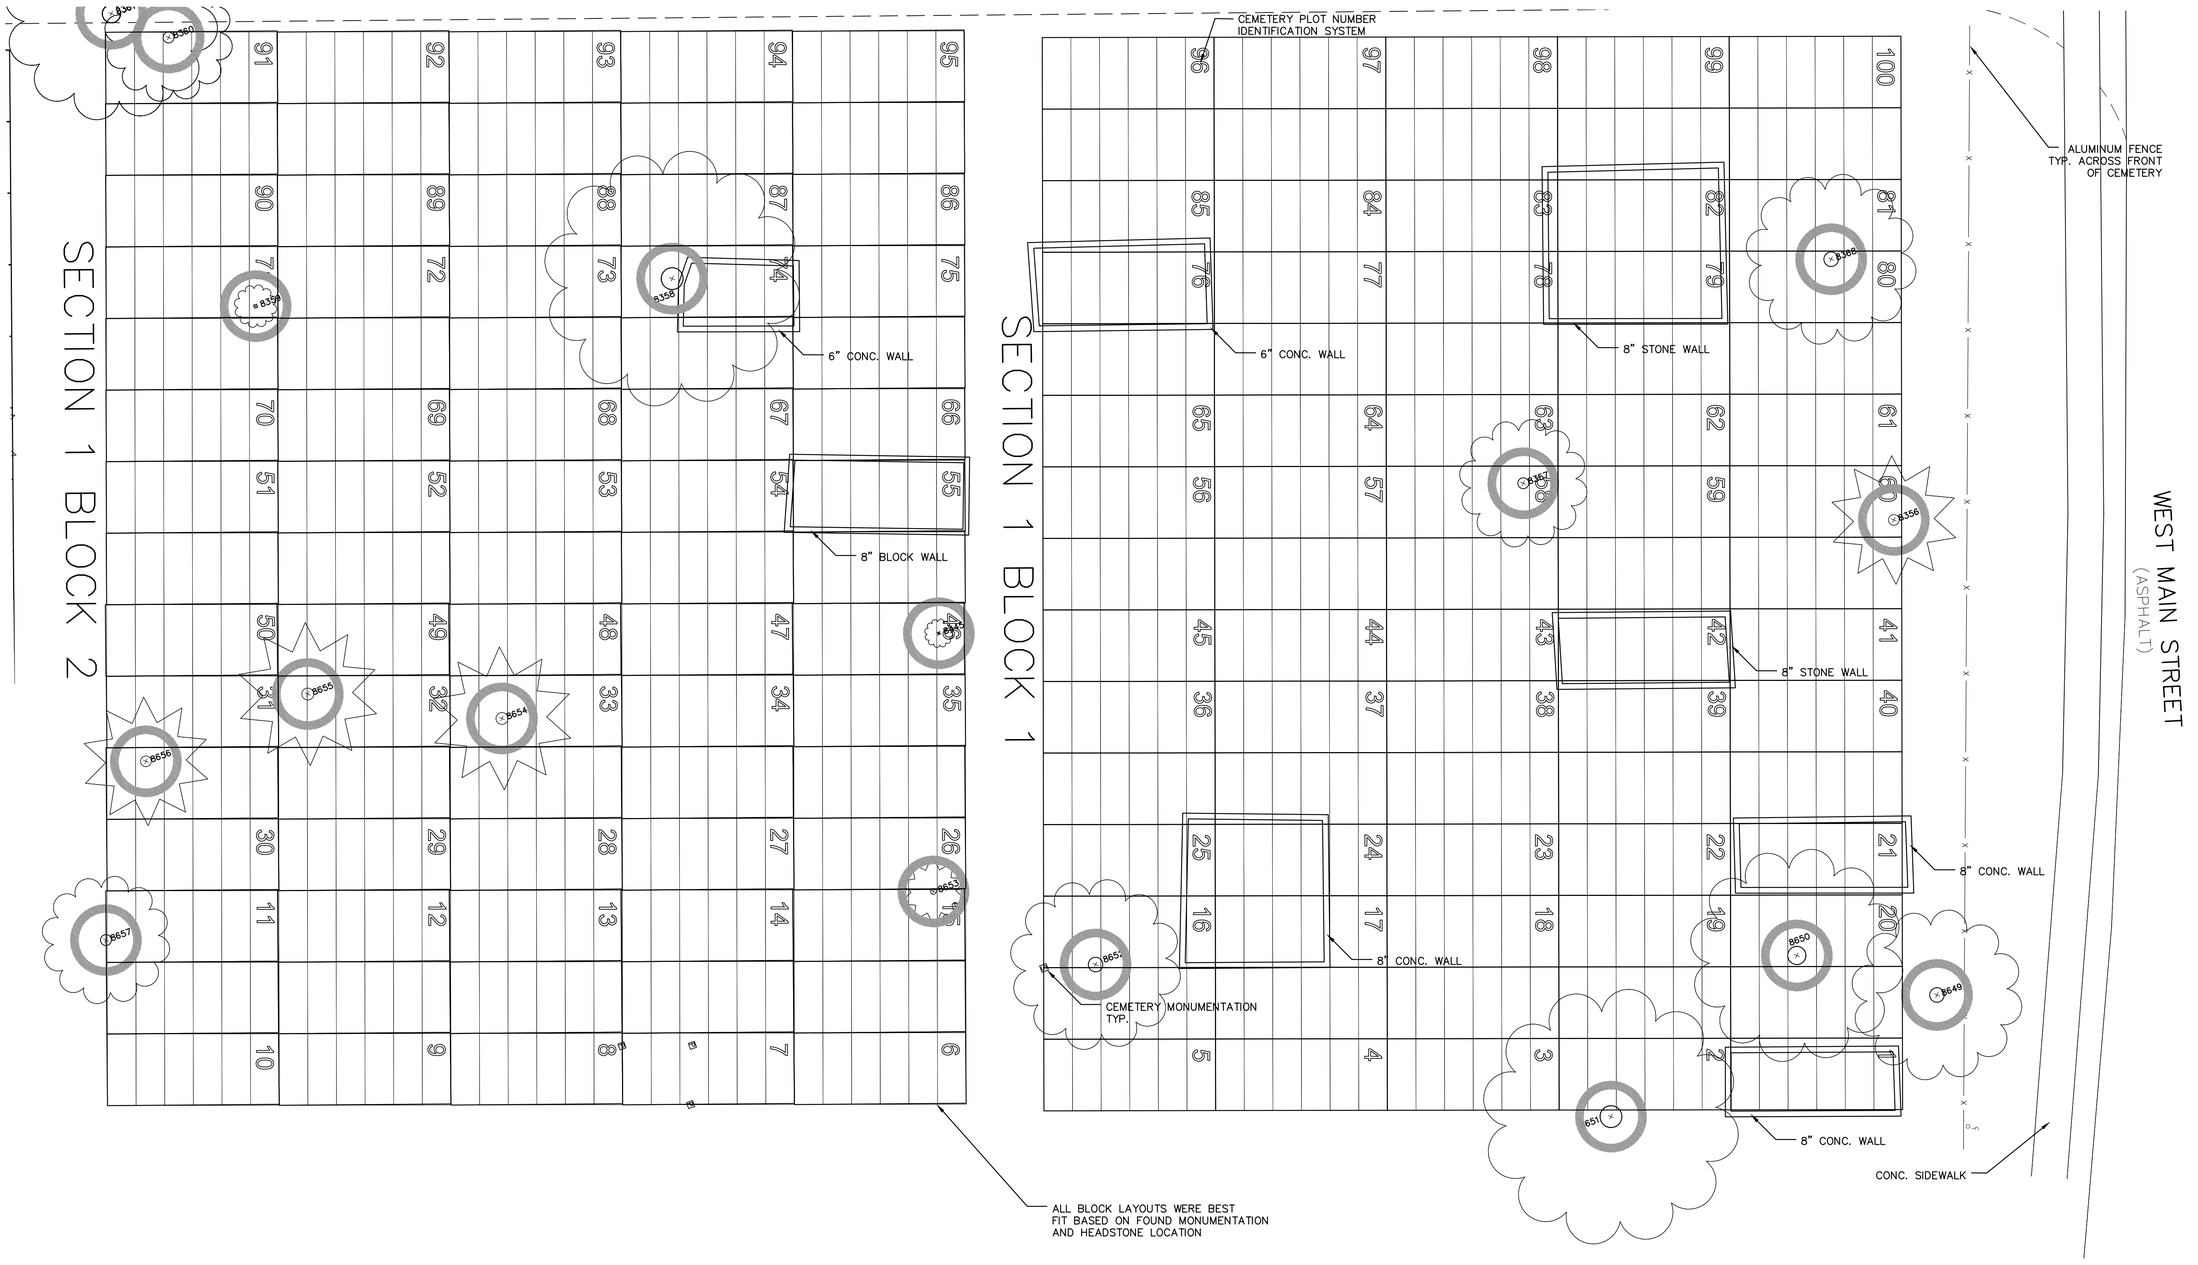


TREE LEGEND

| POINT | SIZE | DESCRIPTION |
|---|---|---|
| 8356 | 18" | CEDAR |
| 8357 | 18" | OAK |
| 8358 | 36" | OAK |
| 8359 | 6" | MAPLE |
| 8360 | 18" | HICKORY |
| 8361 | 30" | OAK |
| 8368 | 24" | OAK |
| 8445 | 4" | BOXELDER |
| 8649 | 24" | OAK |
| 8650 | 30" | OAK |
| 8651 | 36" | OAK |
| 8652 | 24" | OAK |
| 8653 | 10" | CEDAR |
| 8654 | 20" | CEDAR |
| 8655 | 20" | CEDAR |
| 8656 | 18" | CEDAR |
| 8657 | 18" | OAK |

NOTE:
THE LOT LINES SHOWN ARE APROXIMATE BASED ON FIELD INFORMATION.
DO NOT USE FOR CONSTRUCTION.

LEGEND

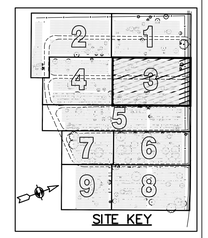- HEADSTONE (SHOWN IN MAGNITUDE) CLASSIFIED INTO 3 SIZES LG, MED, SM (ARROW INDICATES FRONT OF HEADSTONE)
- ROUND HEADED BOLT W/ PLATE
- 4" ROUND PLATE W/ 2 LOT NUM.
- 5" SQUARE PLATE W/ 4 LOT NUM.
- 4" X 4" STONE POST
- 6" X 6" GRANITE POST
- ROADWAY SIGN
- FAMILY PLOT MARKER OF VARYING DIMENSIONS AS SHOWN
- UNMARKED HEADSTONE
- 10'ø BUFFER AROUND TREES
- BENCH
- WATER METER
- WATER WELL
- WATER PUMP
- ELECTRICAL RISER
- FOUND IRON ROD
- FOUND MONUMENT
- FENCE LINE

| | | |
|---|---|---|
| REV. | | |
| REV. | | |
| REV. | | |
| REV. | | |
| REV. | 6-28-07 | FINAL PLOT |
| REV. | 7-8-05 | RENUMBER PARTS OF SECTIONS 5 & 6 |
| | 3-2005 | ORIGINAL ISSUE |

DRAWN BY: CWN CHECKED BY: FRZ

SEALED:

# VILLAGE OF PINCKNEY CEMETERY
# PINCKNEY, MICHIGAN

## CEMETERY LAYOUT
## SECTION 1 BLOCKS 1&2

AYRES, LEWIS, NORRIS & MAY, INC.
engineers · planners · surveyors
3950 Research Park Drive
Ann Arbor, Michigan 48108
(734) 761-1010 phone (734) 761-1200 fax

PROJECT NUMBER 230819.00

SHEET NUMBER 008

V:\2075\active\2075081900\230819.00.000\Survey\S-08.dwg, 7/5/2007 2:14:17 PM, dlusted